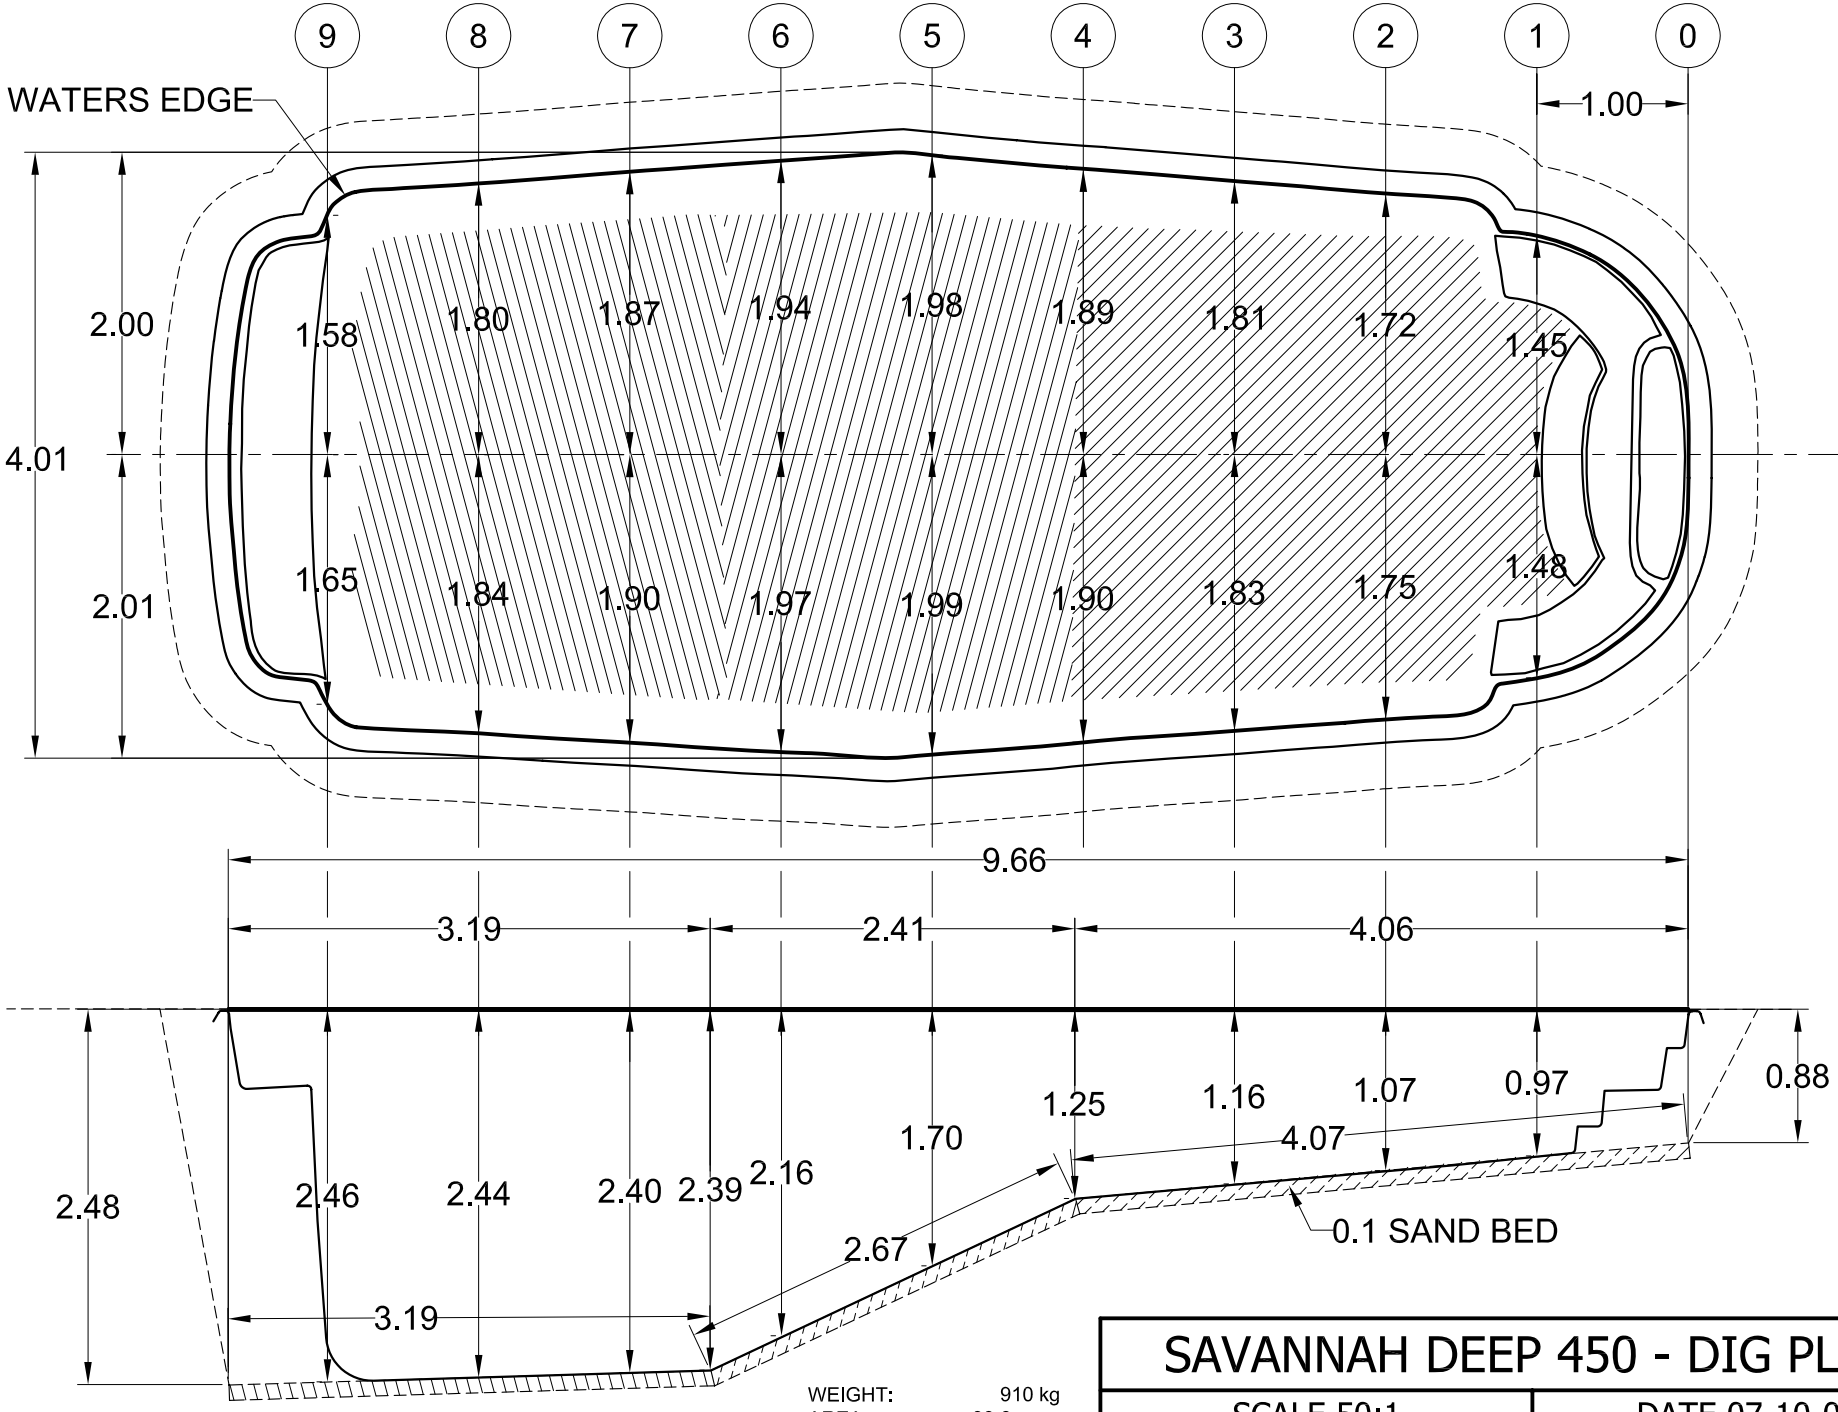

WEIGHT: 910 kg
AREA: 33.6 sq m
PERIMETER: 24.4 m
VOLUME: 53000 l

SAVANNAH DEEP 450 - DIG PLAN

SCALE 50:1	DATE 07-10-08
DRAWN BY KLB	REVISION 01

ALL MEASUREMENTS AND QUANTITIES ARE BASED ON AVERAGES